


Township N<sup>o</sup> XXXIV N, Range N<sup>o</sup> VII E, 2<sup>nd</sup> Mer.

IND

INDIANA.  
N & E 2 P. M.

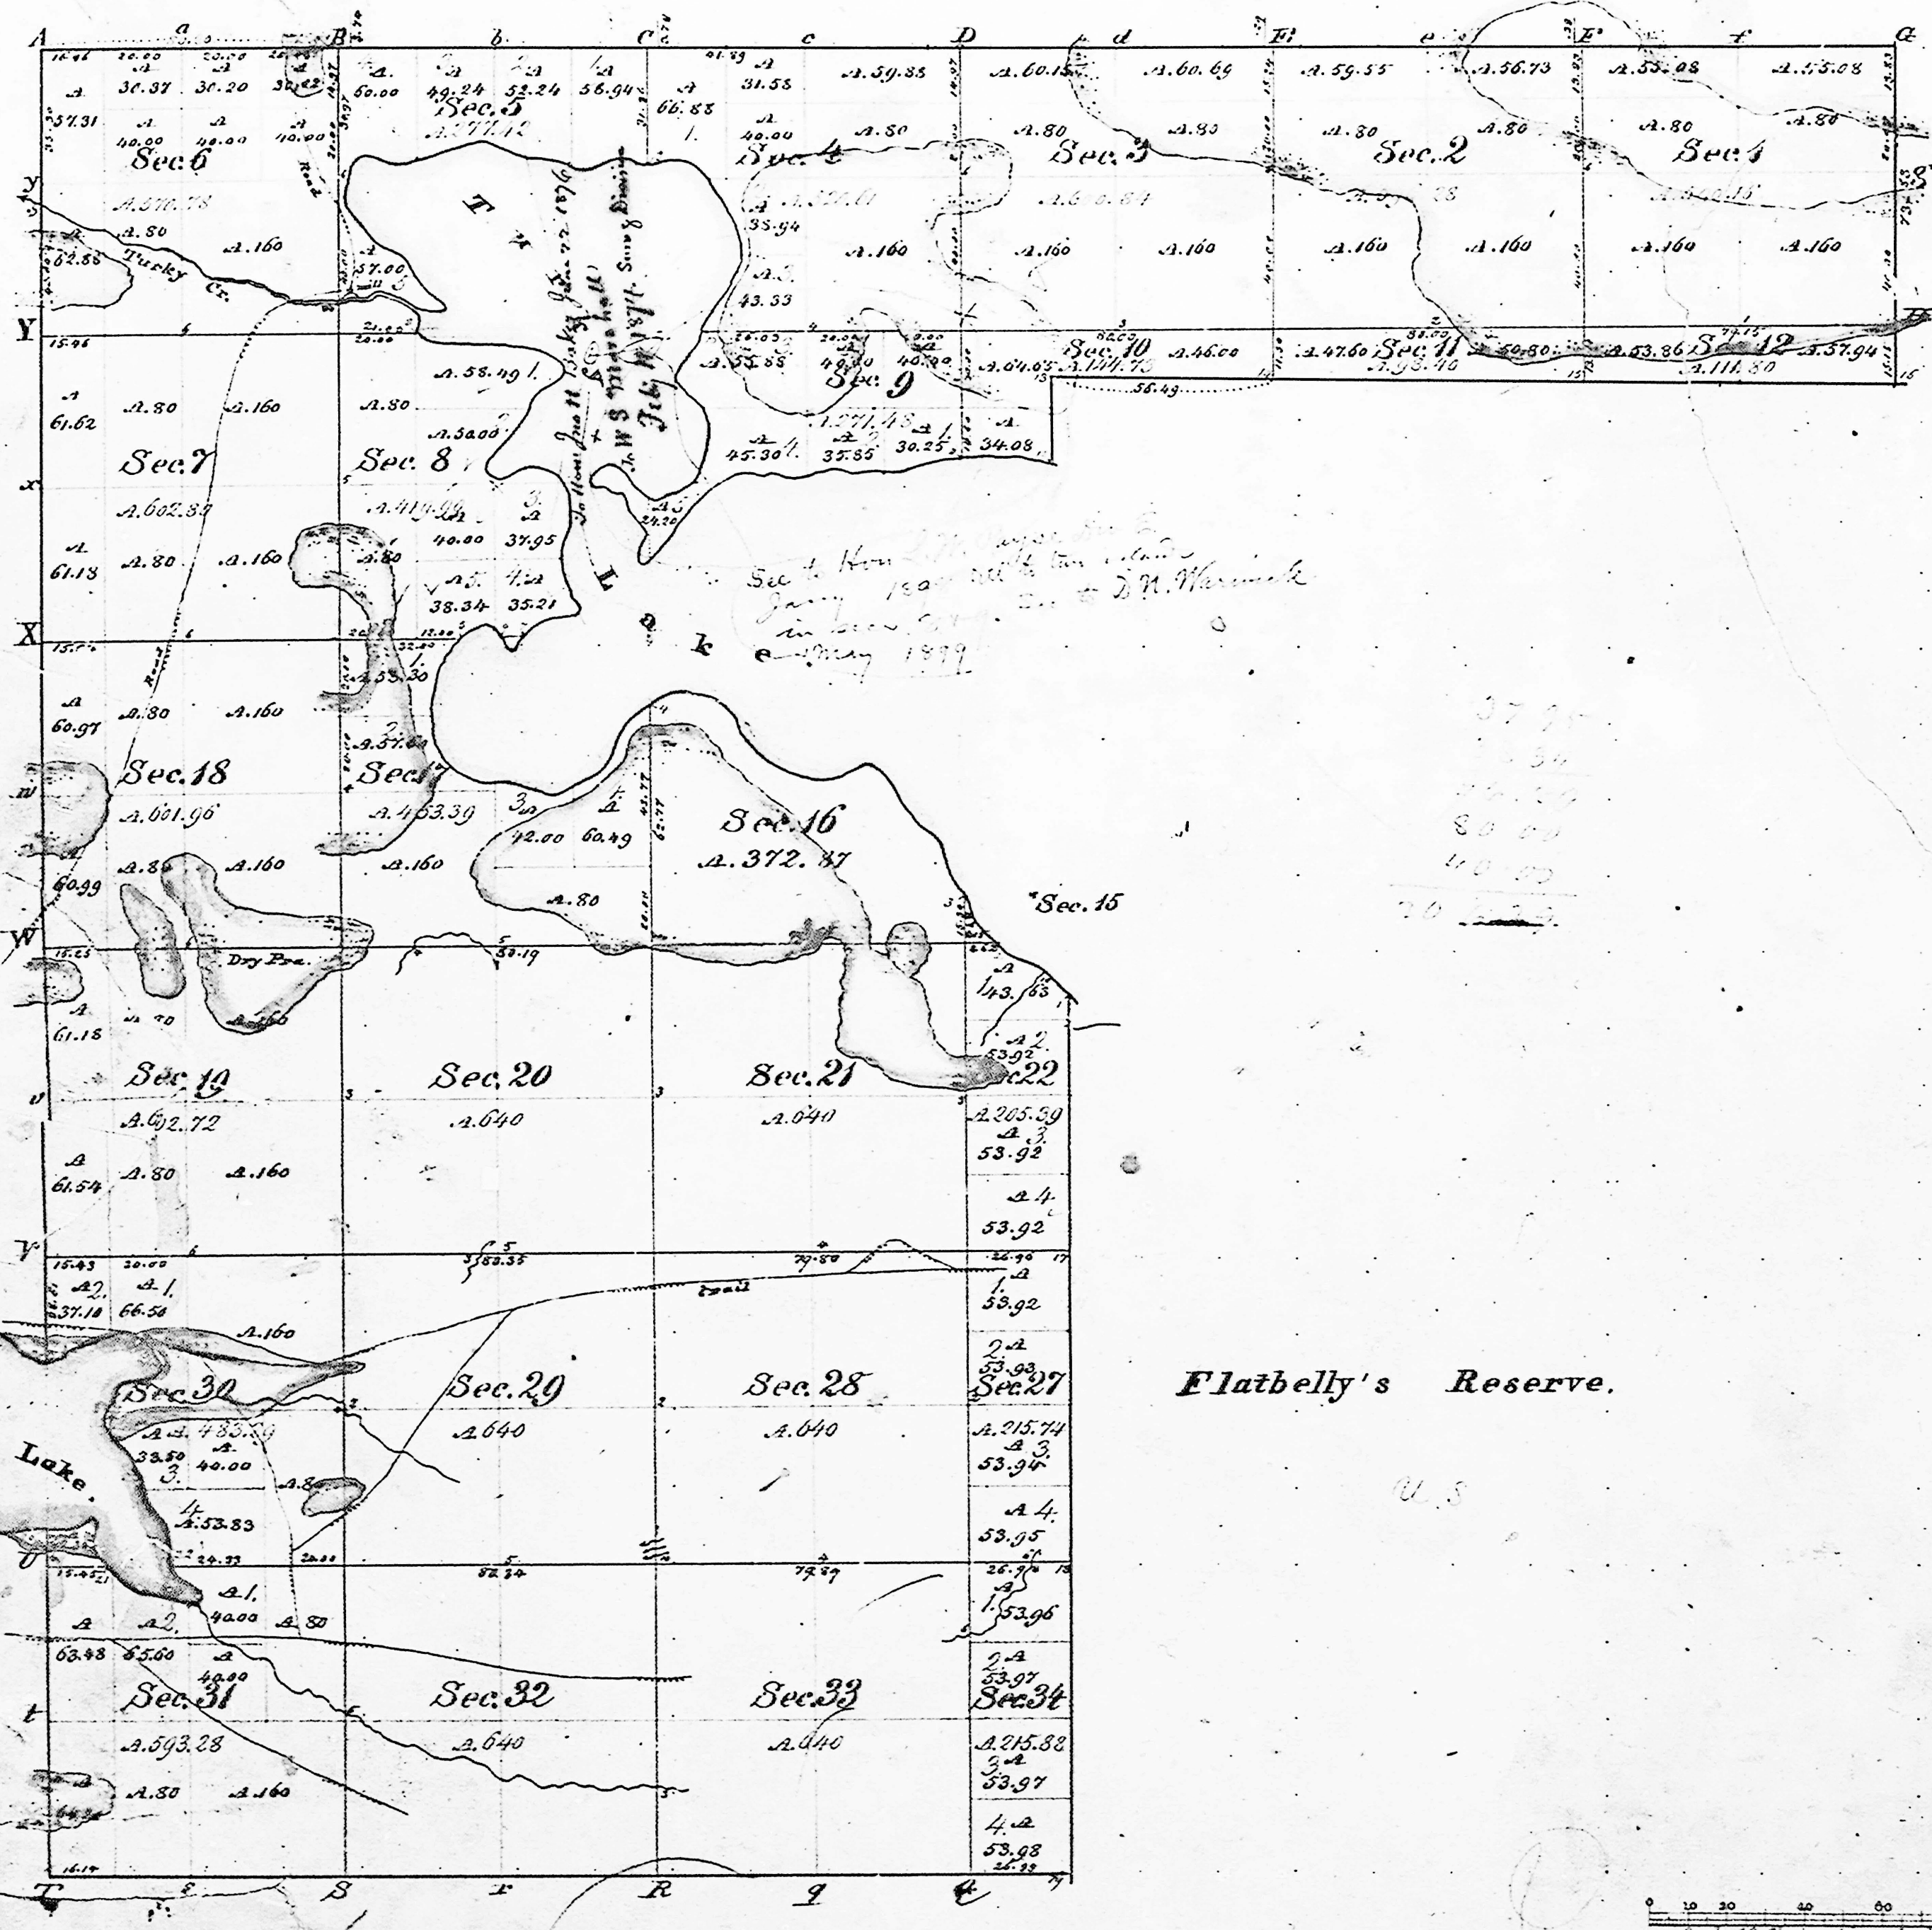

Meanders of Turkey Lake.											
Posts	Courses	Ch <sup>o</sup>	Ln <sup>o</sup>	Posts	Courses	Ch <sup>o</sup>	Ln <sup>o</sup>	Posts	Courses	Ch <sup>o</sup>	Ln <sup>o</sup>
1	S. 54. 17	3.00		168	N. 75. 17	5.00					
	N. 11. 17	1.50		169	N. 89. 17	5.00					
	N. 81. 17	3.40		170	N. 80. 17	3.57					
2	S. 57. 17	4.12		171	N. 63. 17	7.50					
	N. 35. 17	3.64		172	N. 12. 17	11.00					
	N. 32. 17	5.00		173	N. 60. 17	8.00					
	N. 18. 17	5.50		174	N. 84. 17	6.00					
3	N. 23. 17	2.50		175	N. 75. 17	14.50					
	N. 50. 17	3.00		176	N. 70. 17	23.00					
	N. 17. 17	7.00		177	N. 72. 17	7.50					
	N. 54. 17	3.00		178	N. 50. 17	5.00					
	N. 45. 17	2.00		179	N. 48. 17	2.75					
	N. 36. 17	6.00		180	N. 37. 17	6.00					
	N. 25. 17	15.50		181	N. 39. 17	6.50					
	N. 82. 17	3.00		182	N. 59. 17	4.50					
	N. 78. 17	1.00		183	N. 53. 17	9.50					
	N. 45. 17	3.00		184	N. 58. 17	2.50					
	N. 61. 17	3.50		185	N. 78. 17	3.50					
	N. 88. 17	9.50		186	N. 78. 17	2.30					
	N. 72. 17	8.00		187	N. 28. 17	5.76					
	N. 58. 17	4.00		188	N. 72. 17	8.00					
	N. 64. 17	4.50		189	N. 88. 17	22.50					
	N. 34. 17	7.50		190	N. 64. 17	9.00					
	N. 21. 17	6.00		191	N. 47. 17	13.00					
	N. 58. 17	14.00		192	N. 13. 17	10.00					
4	N. 60. 17	7.00		193	N. 41. 17	13.50					
	N. 87. 17	14.50		194	N. 34. 17	2.50					
11	N. 53. 17	4.14		195	N. 61. 17	3.00					
	N. 86. 17	6.50		196	N. 53. 17	5.00					
	N. 77. 17	21.00		197	N. 80. 17	12.50					
	N. 81. 17	4.50		198	N. 10. 17	7.50					
	N. 83. 17	2.50		199	N. 21. 17	9.00					
	N. 85. 17	5.29		200	N. 15. 17	19.50					
	N. 55. 17	7.5		201	N. 86. 17	6.50					
	N. 89. 17	4.63		202	N. 64. 17	7.50					
	N. 87. 17	11.50		203	N. 57. 17	2.45					
	N. 63. 17	7.00		204	N. 32. 17	3.00					
	N. 39. 17	2.00		205	N. 86. 17	2.50					
	N. 17. 17	8.00		206	N. 16. 17	2.77					
	N. 11. 17	8.00		207	N. 64. 17	6.00					
	N. 10. 17	3.50		208	N. 56. 17	7.00					
	N. 71. 17	9.50		209	N. 35. 17	5.00					
	N. 11. 17	5.00		210	N. 23. 17	8.50					
	N. 75. 17	2.00		211	N. 5. 17	14.50					
	N. 57. 17	2.40		212	N. 39. 17	2.16.00					
	N. 53. 17	2.45		213	N. 67. 17	2.14.50					
	N. 42. 17	14.50		214	N. 76. 17	2.13.50					
	N. 87. 17	3.00		215	N. 60. 17	2.40.00					
	N. 57. 17	4.00		216	N. 43. 17	2.60.00					
	N. 39. 17	5.00		217	N. 49. 17	2.40.00					
	N. 19. 17	6.50		218	N. 32. 17	6.50					
	N. 5. 17	11.50		219	N. 1. 17	2.45.00					
	N. 29. 17	13.00		220	N. 32. 17	2.60.00					
	N. 23. 17	6.00		221	N. 65. 17	9.14.7					
10	N. 14. 17	5.56									
	N. 22. 17	18.50									
	N. 14. 17	15.32									
	N. 42. 17	12.00									

Meanders of Wa-wa-as-see Lake.											
24	S. 74. 17	2.45.00		25	N. 5. 17	7.50					
	N. 75. 17	6.90.00		26	N. 11. 17	2.50.00					
	S. 8. 17	14.50		27	N. 27. 17	11.00.00					
21	S. 28. 17	6.53		28	N. 35. 17	17.50.00					
	S. 33. 17	2.45.00		29	N. 24. 17	2.55.00					
	S. 66. 17	2.12.00		30	N. 33. 17	11.00.00					
	N. 76. 17	2.60.00		31	N. 38. 17	14.50.00					
	N. 40. 17	7.50		32	N. 2. 17	3.50.00					
	N. 15. 17	4.20.00		33	N. 21. 17	8.50.00					

Flatbelly's Reserve.

Total number of Acres 12,395.80

Surveys Designated	By Whom Surveyed	Date of Contract	Amount of Surveys	When Surveyed	When p <sup>d</sup> for and ch <sup>d</sup> in the Sur. Gen <sup>l</sup> 's acc <sup>t</sup>
Subdivision.	A. L. Dawson	June 10 <sup>th</sup> 1834	46. 62. 52	Aug 30 <sup>th</sup> 1834	
Township line.	W. S. P. Siding				

The above Map of Township N<sup>o</sup> 34 North, of Range N<sup>o</sup> 7 E, of the 2<sup>nd</sup> Principal Meridian (Indiana) is strictly conformable to the field notes of the survey thereof on file in this Office, which have been examined and approved.

Surveyor General's Office.  
Cincinnati, July 21. 1855

M. T. Williams  
Sur. Genl



IND

INDIANA.  
N & E 2 P. M.



In anders of a part of Turkey Lake & of other small Lakes.					
Boats	Courses	M.H.	Boats	Courses	M.H.
Lake in Sec. 36					
Reg. O. North	20.00			\$15 1/2 C	3.47
East	19.40			\$27 C	8.93
				\$15 1/4 C	19.40
	\$11 C	12.50	3/4	\$20 C	11.75
	\$59 1/2 C	11.00		\$41 C	30.10
	\$36 1/2 C	5.88		\$66 C	18.29
	\$12 1/2 M	21.37	33	\$81 C	5.22
	\$19 C	6.18			
	\$72 1/2 M	15.81	Lake in Sec. 20		
	\$4 1/2 M	16.70	Reg. FO 2		
	\$46 1/2 C	53	East 10.00		
Part of Turkey Lake					
33	\$68 1/2 C	8.92		\$3 M	3.60
	\$63 1/2 C	5.21		\$37 1/2 C	32.66
	\$10 3/4 C	5.00		\$49 1/2 C	4.53
32	\$11 M	11.20		\$26 C	12.25
	\$20 M	7.08		\$46 1/2 M	8.11
	\$66 1/2 C	7.95		\$50 1/2 M	8.00
	\$12 1/2 M	16.96		\$67 1/2 M	6.44
	\$21 C	6.75		\$15 C	12.13
	\$21 C	13.75		\$52 1/2 M	15.24
31	\$60 M	6.27		\$11 M	8.48
30	\$37 1/2 C	9.20	37	\$70 C	2.95
	\$33 C	1.31		\$24 C	3.56
	\$14 C	12.23		\$6 M	6.36
	\$46 C	6.62		\$61 C	3.23
	\$28 C	15.60		\$64 C	1.80
29	\$11 M	22.06		\$18 C	4.40
	\$30 1/2 M	11.05		\$83 C	8.27
	\$36 M	13.22		\$5 C	7.37
28	\$71 M	6.50		\$81 1/2 M	8.22
12	\$54 1/2 C	10.78		\$53 M	3.83
	\$33 1/2 C	38.21	36	\$63 1/2 M	8.40
24	\$24 1/2 C	2.46		\$25 1/2 M	12.47
	\$17 C	16.35		\$26 M	14.13
	\$61 1/2 C	5.12	37	\$81 1/2 C	11.68
25	\$61 C	9.92			
	\$13 C	24.36			
	\$34 C	5.20			
	\$67 C	3.00			
	\$66 1/2 C	15.92			
	\$16 1/4 C	10.32			
	\$45 M	8.88			
	\$86 M	8.48			
	\$34 M	5.84			
	\$11 1/2 M	11.26			
26	\$8 1/2 C	12.82			
	\$2 C	26.27			
	\$76 1/2 C	13.87			
	\$84 C	9.12			
	\$66 1/2 C	16.27			
	\$33 1/2 M	24.23			
27	\$75 C	7.07			
	\$19 1/2 M	11.57			
	\$7 1/4 C	14.00			
	\$46 1/4 C	7.63			
	\$59 C	11.79			
	\$26 1/2 C	13.81			
	\$25 C	16.97			
	\$72 C	7.70			
28	\$53 1/2 C	3.50			
1	\$72 1/2 C	9.40			
	\$47 1/2 C	16.55			
	\$88 C	7.75			
35	\$83 1/2 C	13.44			
	\$86 1/2 C	7.08			
	\$63 C	18.56			

Survey's designated	By whom surveyed	Date of contract	Cont. of survey	When surveyed	Thump. for 1 ad. in 1000 ft. 2
Subdivision	to E. L. Vance	10 May 1838	15.61.09	4 <sup>th</sup> Dec. 1838	2 <sup>nd</sup> Dec. 1839


The above fractional Map of Township N<sup>o</sup> 24 North of Range N<sup>o</sup> 7 East of the 2<sup>nd</sup> Principal Meridian Indiana, is strictly conformable to the field notes of the Survey thereof on file in this Office, which have been examined and approved  
Surveyor General's Office  
Cincinnati, August 12 1839

Quadrants

2000



Township N<sup>o</sup> XXIV N, Range N<sup>o</sup> VII E, 2<sup>nd</sup> Mer.

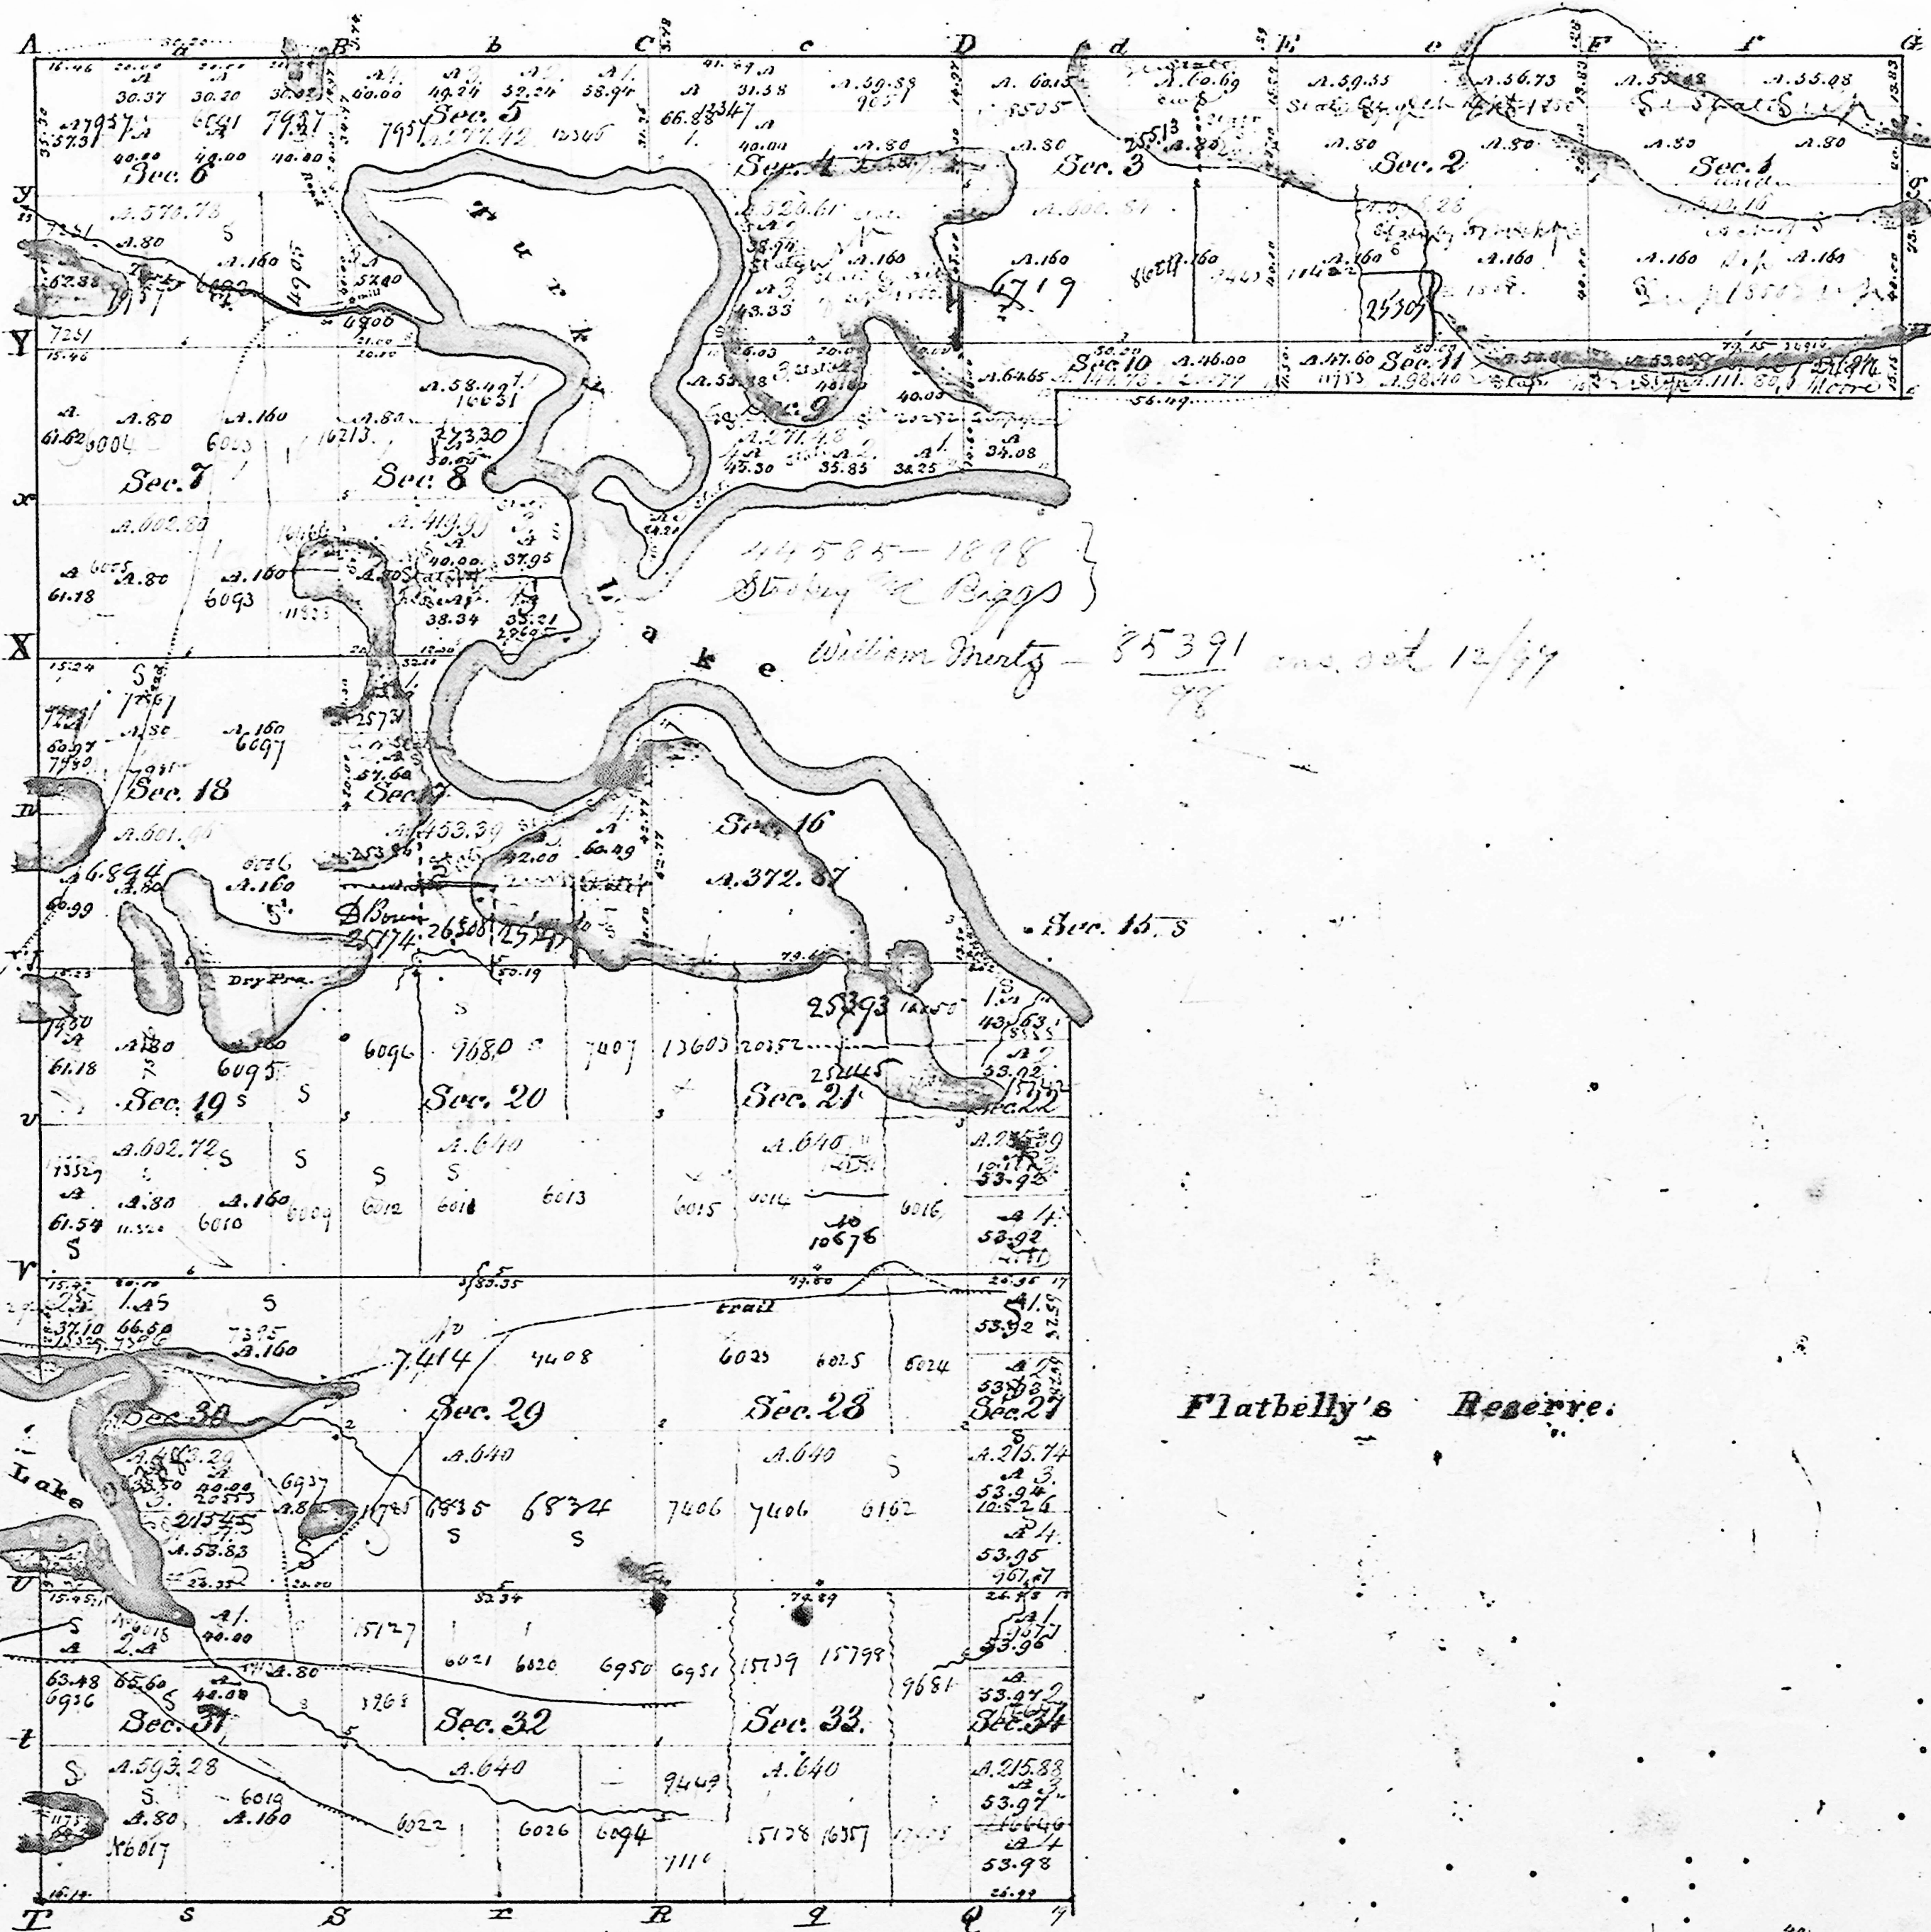

Surveyed in 1834 by R. J. Dawson D. S.

A true copy of the original plat, filed in this Office.  
 Surveyor Genl. Office  
 Cincinnati 16 March 1835.  
 M. T. Williams  
 Sur. Genl.

135.01  
 135.08  
 590.16


48.65  
 75.86  
 99.56  
 33.28  
 25.73  
 2.12  
 45.35

1576.74  
 619.14  
 2195.88  
 4893.25



Township N<sup>o</sup> 34 N. Range N<sup>o</sup> 7 East 2<sup>nd</sup> Mer. Ind<sup>a</sup>

All this town selected for State Purposes

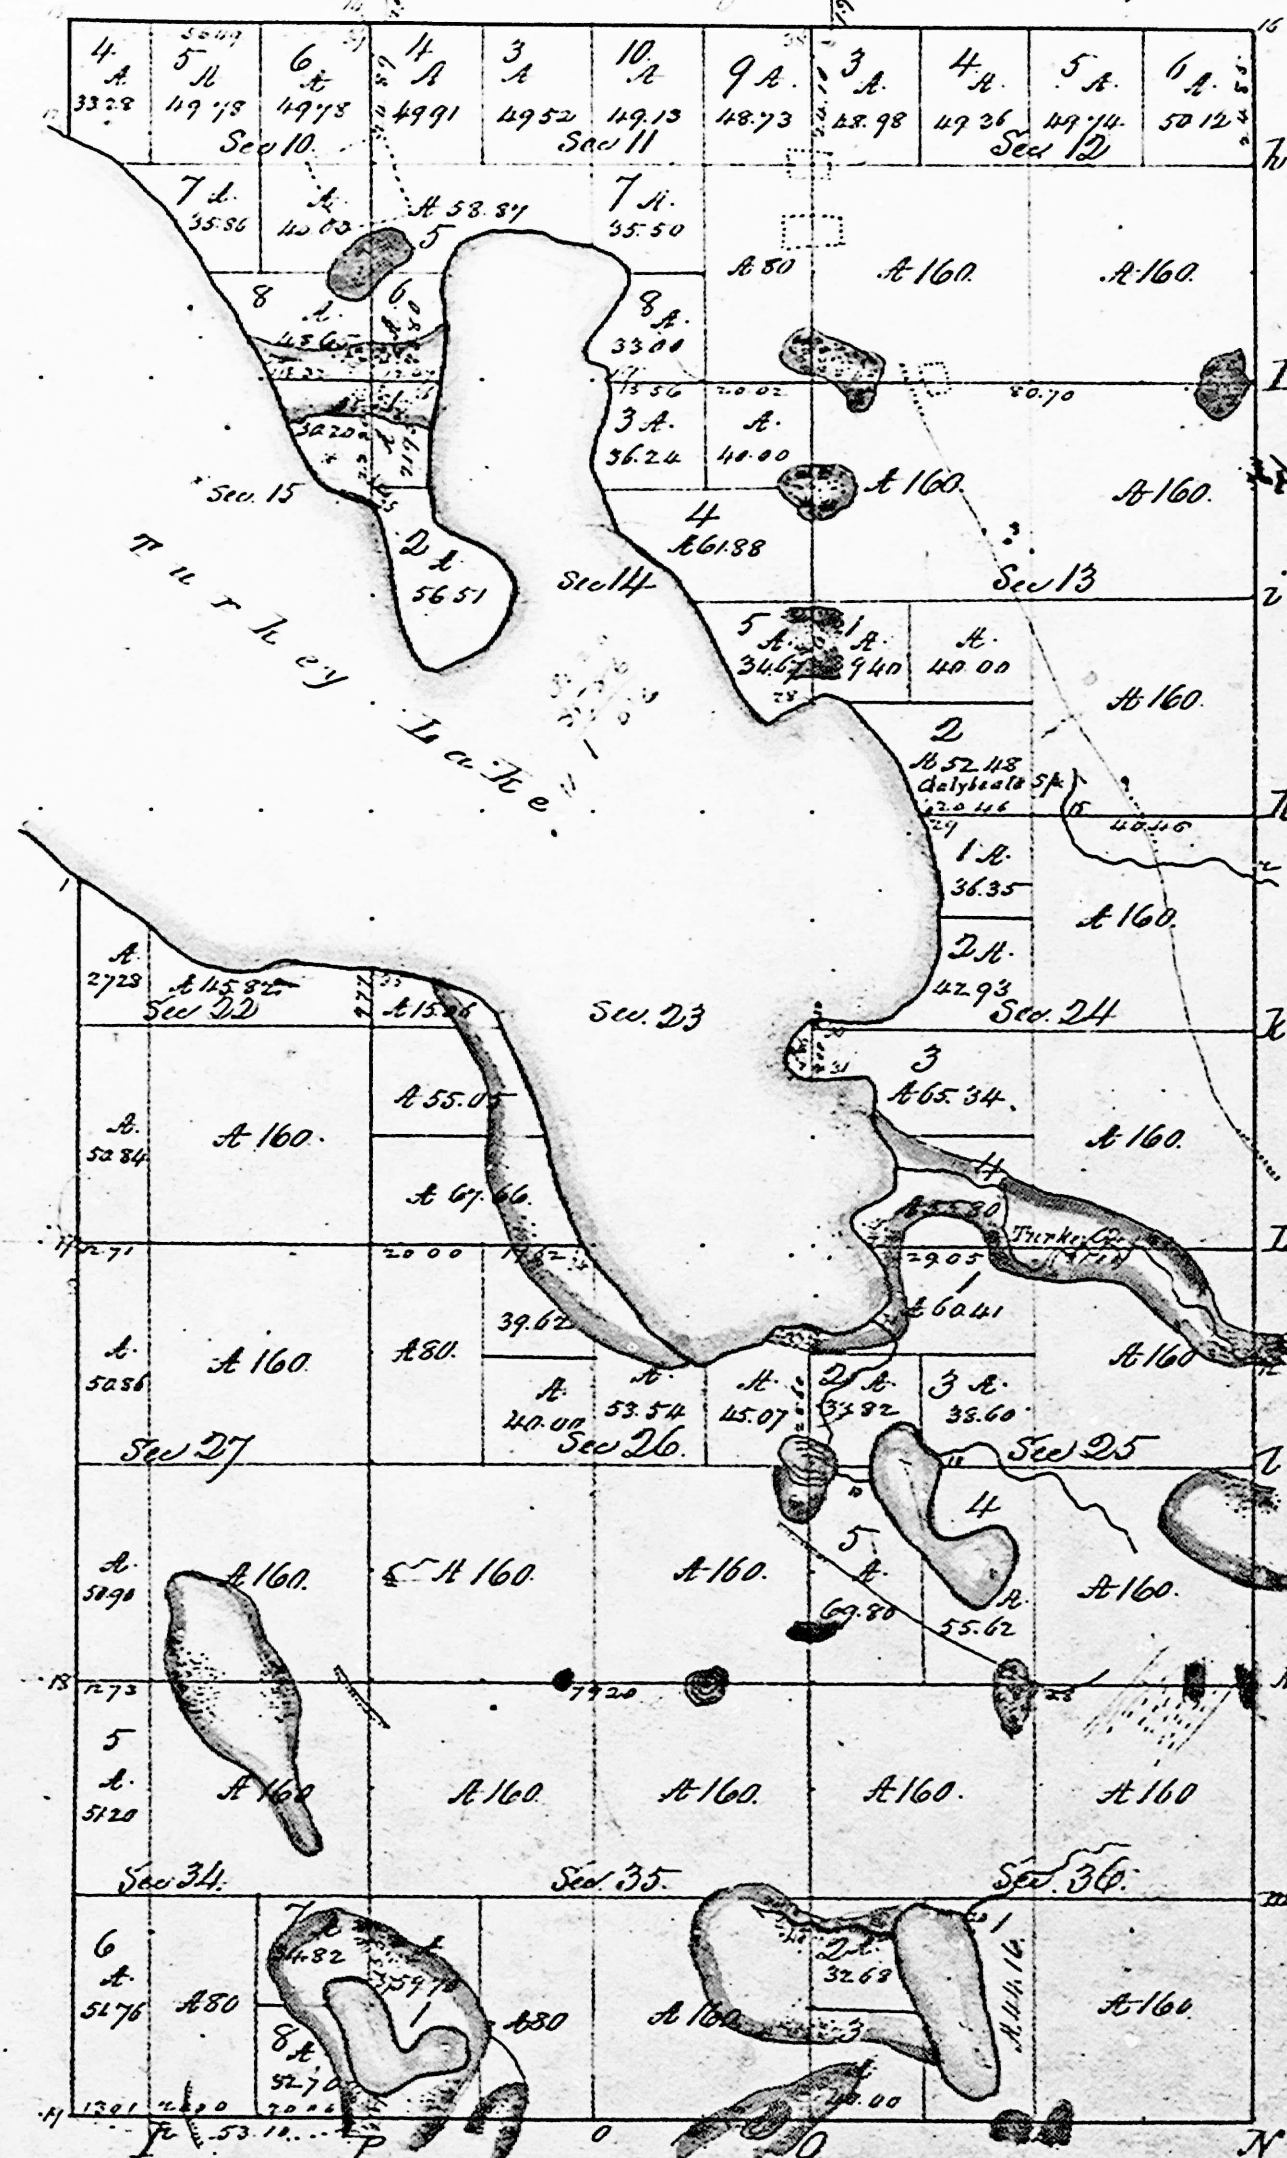

Surveyed in 1838 by Arthur S. Vance Deputy Surveyor.

I certify that the above is a true copy of the Original plat in this Office.

Surveyor General's Office. C. S. Vance, Secy.  
Cincinnati, August 12, 1899

Scale 40 Chains to an Inch.